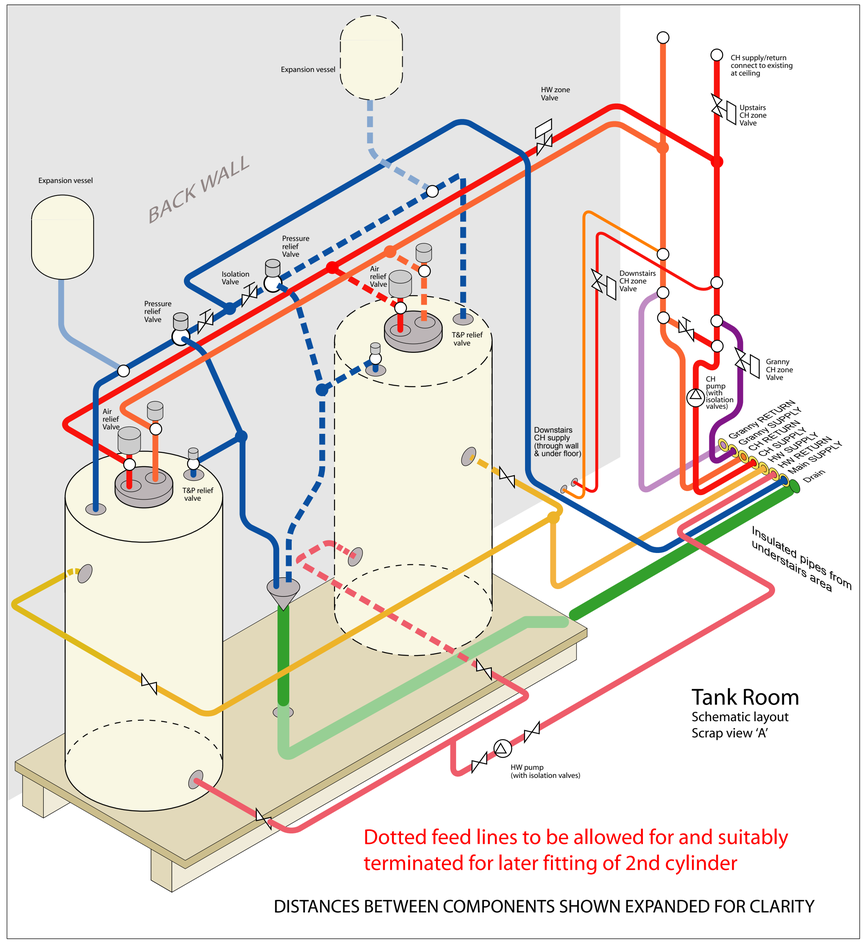

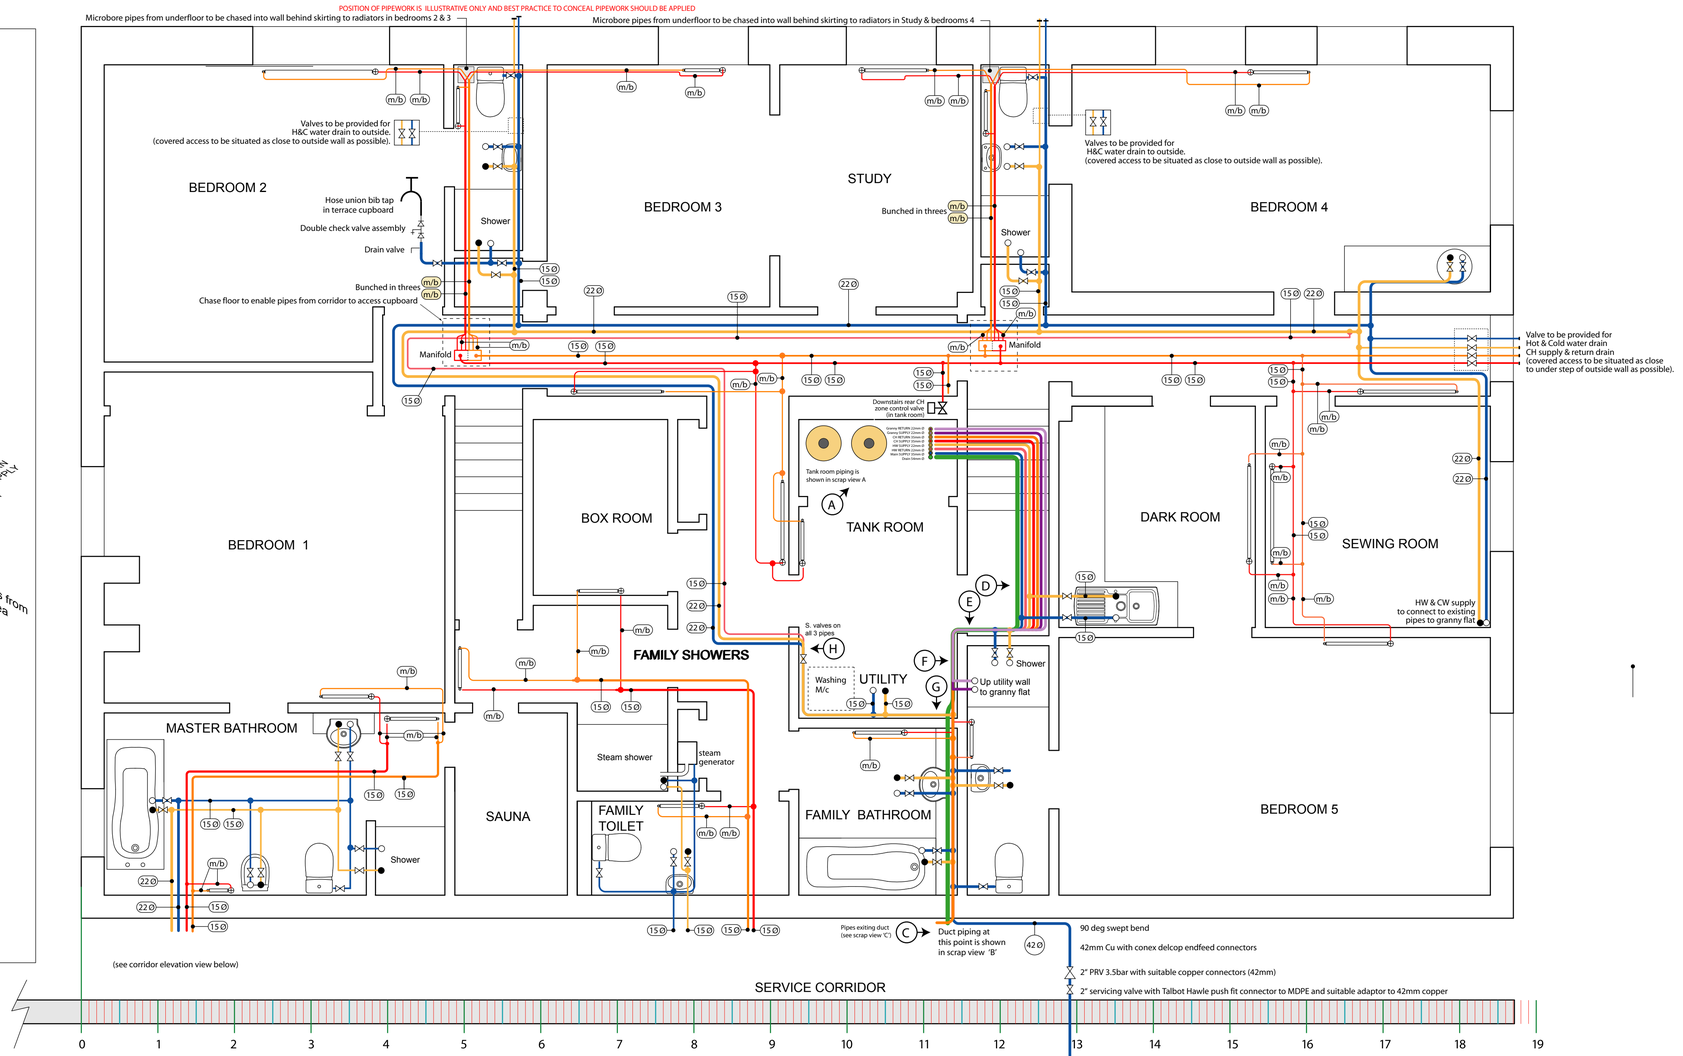

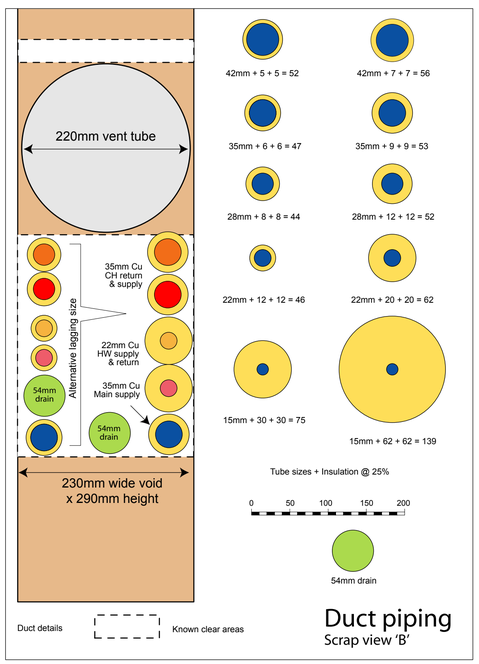

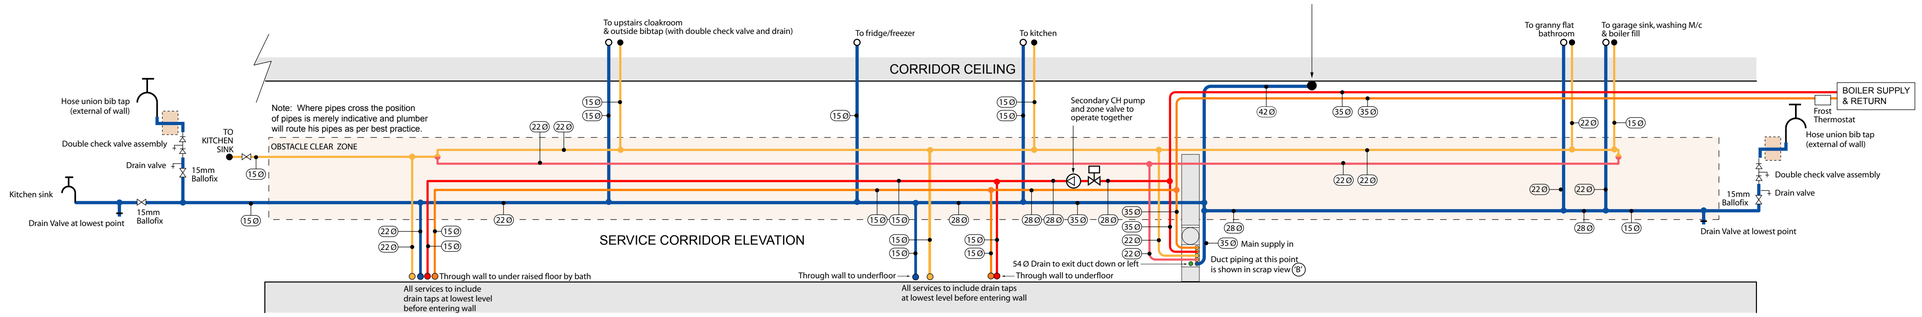

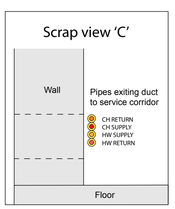

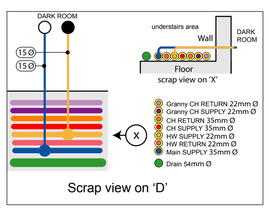

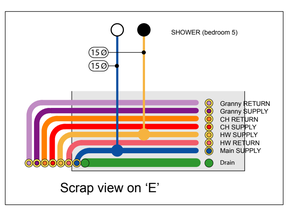

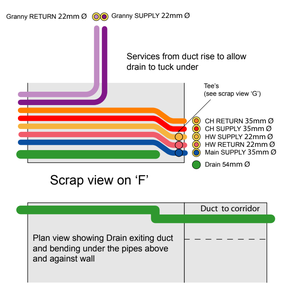

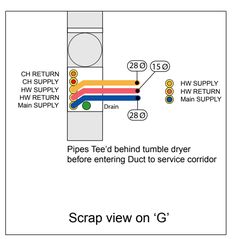

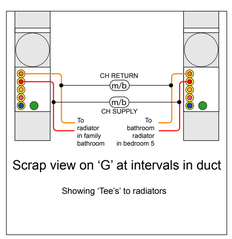

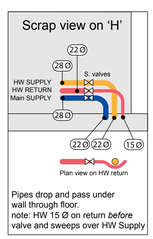

Client:
Mr & Mrs Fletcher
7 Ffridd Elin
Llanaber
Barmouth
Gwynedd LL42 1YA

RAH Consultancy
29 Lower Monk Street
Abergavenny
Monmouthshire
NP7 5LU
UK

8th Issue 5 March 2009